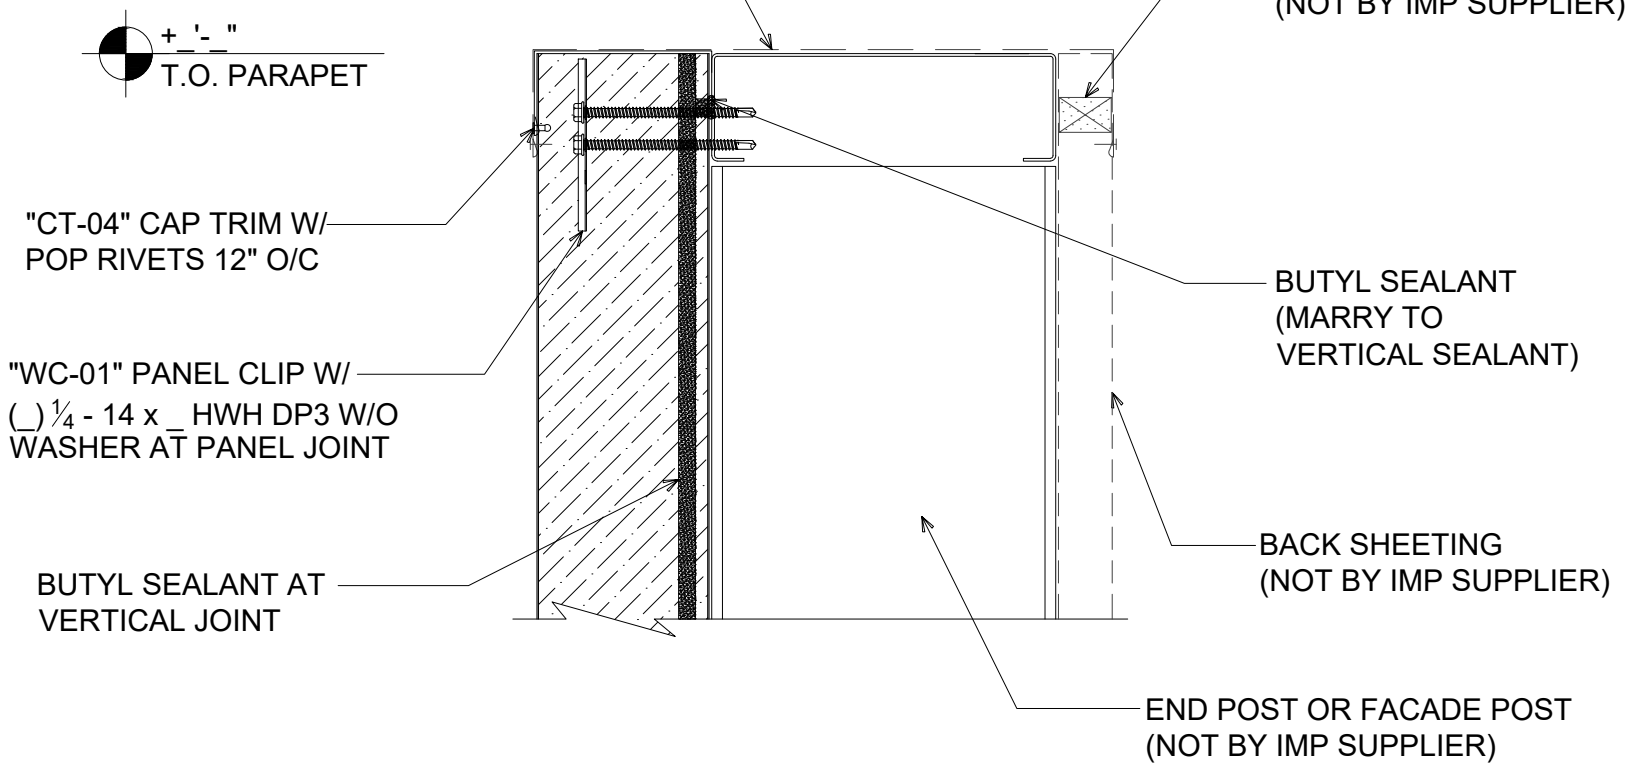

PARAPET WALL

(SECTION VIEW)

CLICK HERE

DETAIL: PARAPET WALL

APPLICATION: VERTICAL WALL, COMMERCIAL & INDUSTRIAL

AWIP DETAIL NUMBER: AVW-ACI-PW-001

DATE: 11/15/24

DRAWN BY: MMF

SHEET: 1 OF 1

929 ALDRIDGE ROAD
VACAVILLE, CA 95688
TEL: (707) 359-2280
FAX: (707) 359-2286
WWW.AWIPANELS.COM

All Weather Insulated Panels