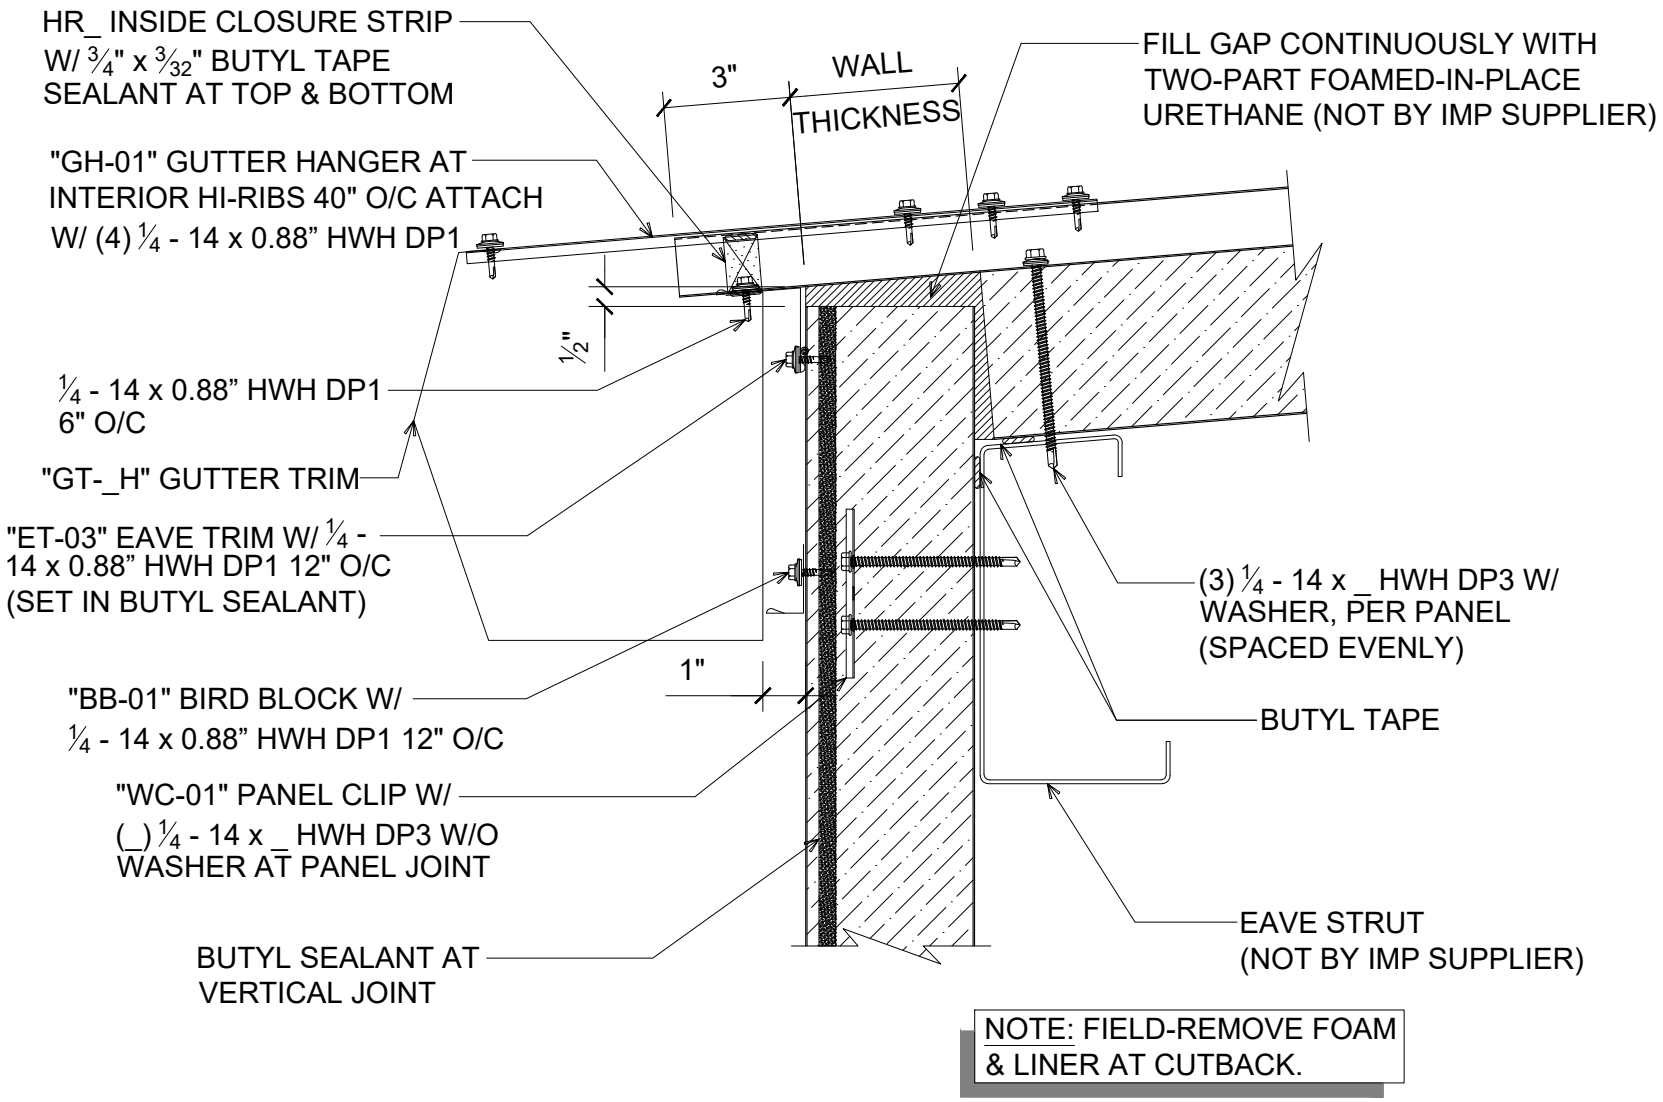

NOTE: FIELD-REMOVE FOAM & LINER AT CUTBACK.

EAVE W/ GUTTER

(SECTION VIEW)

DETAIL: EAVE WITH GUTTER

APPLICATION: HR ROOF, COLD-STORAGE

AWIP DETAIL NUMBER: HRR-ACS-EG-001

DATE: 02/09/26

DRAWN BY: MMF

SHEET: 1 OF 1

929 ALDRIDGE ROAD
VACAVILLE, CA 95688
TEL: (707) 359-2280
FAX: (707) 359-2286
WWW.AWIPANELS.COM

All Weather Insulated Panels